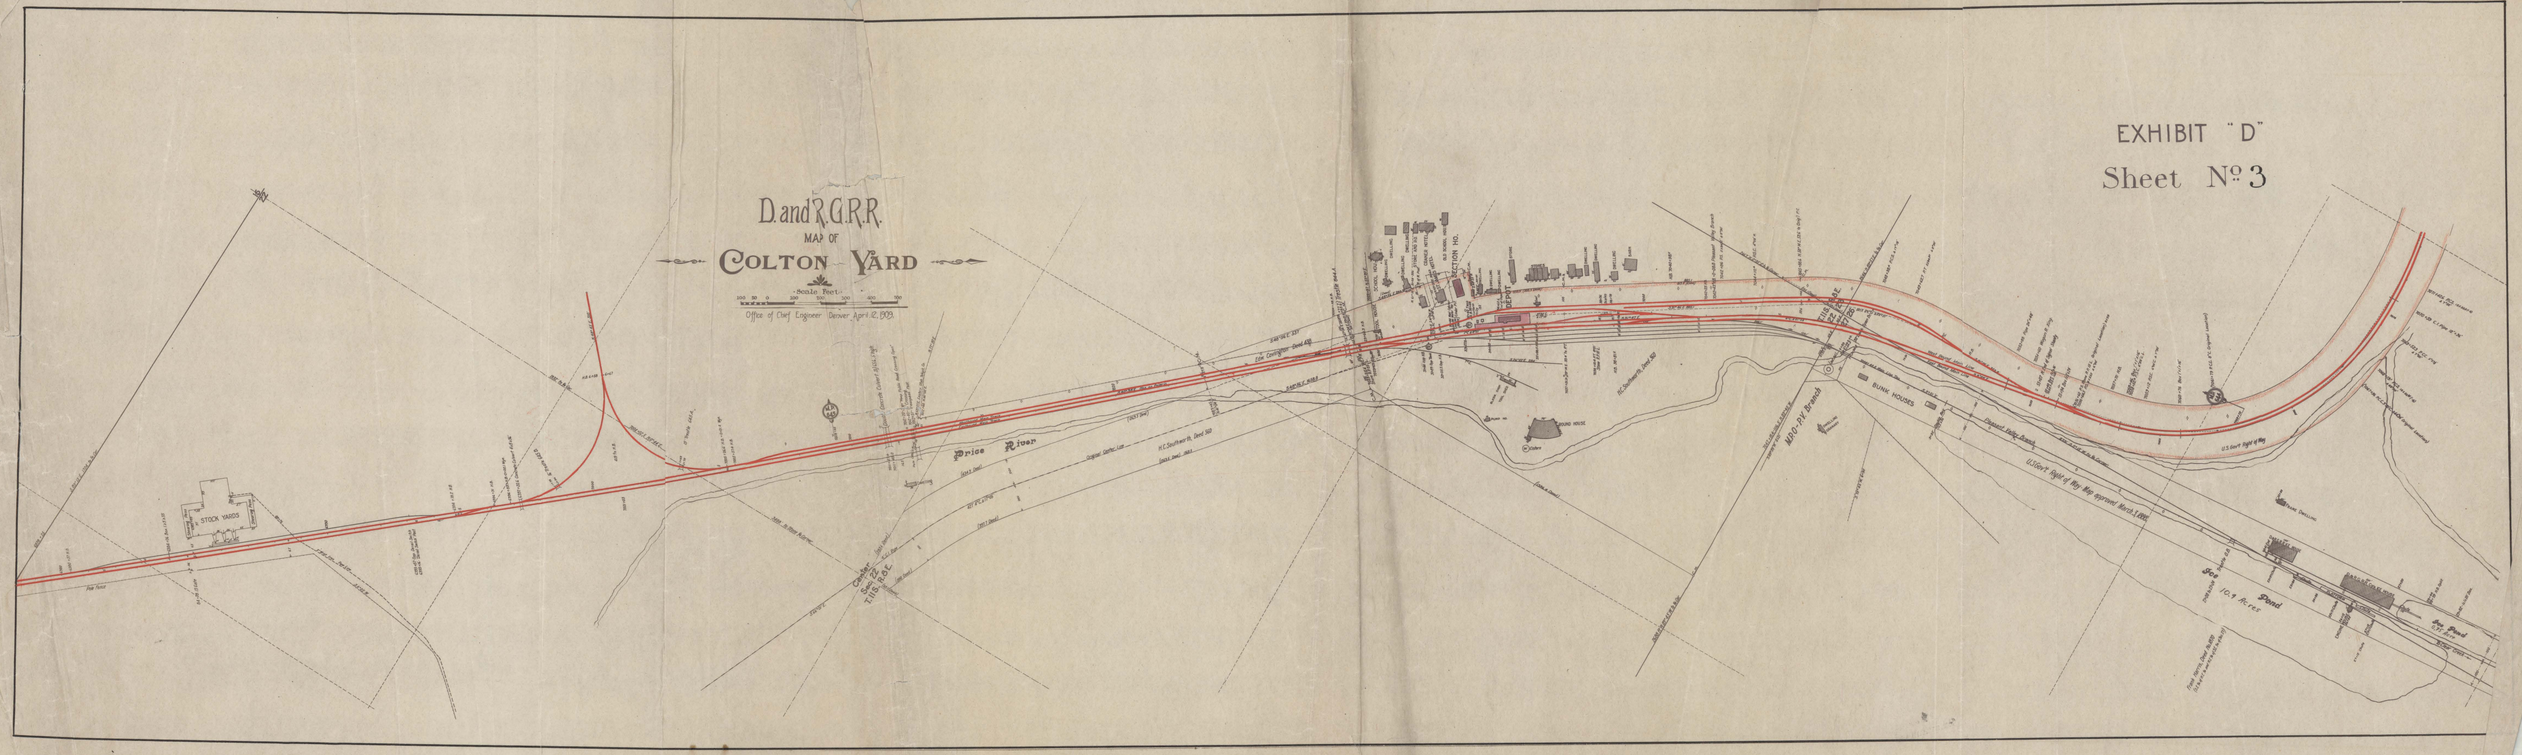
EXHIBIT "D"
Sheet No. 3
D. and R.G.R.R.
MAP OF
COLTON YARD
Scale Feet
Office of Chief Engineer Denver April 12, 1909.
STOCK YARDS
Price River
SECTION HQ.
BUNK HOUSES
Fire Pond
163 Acres